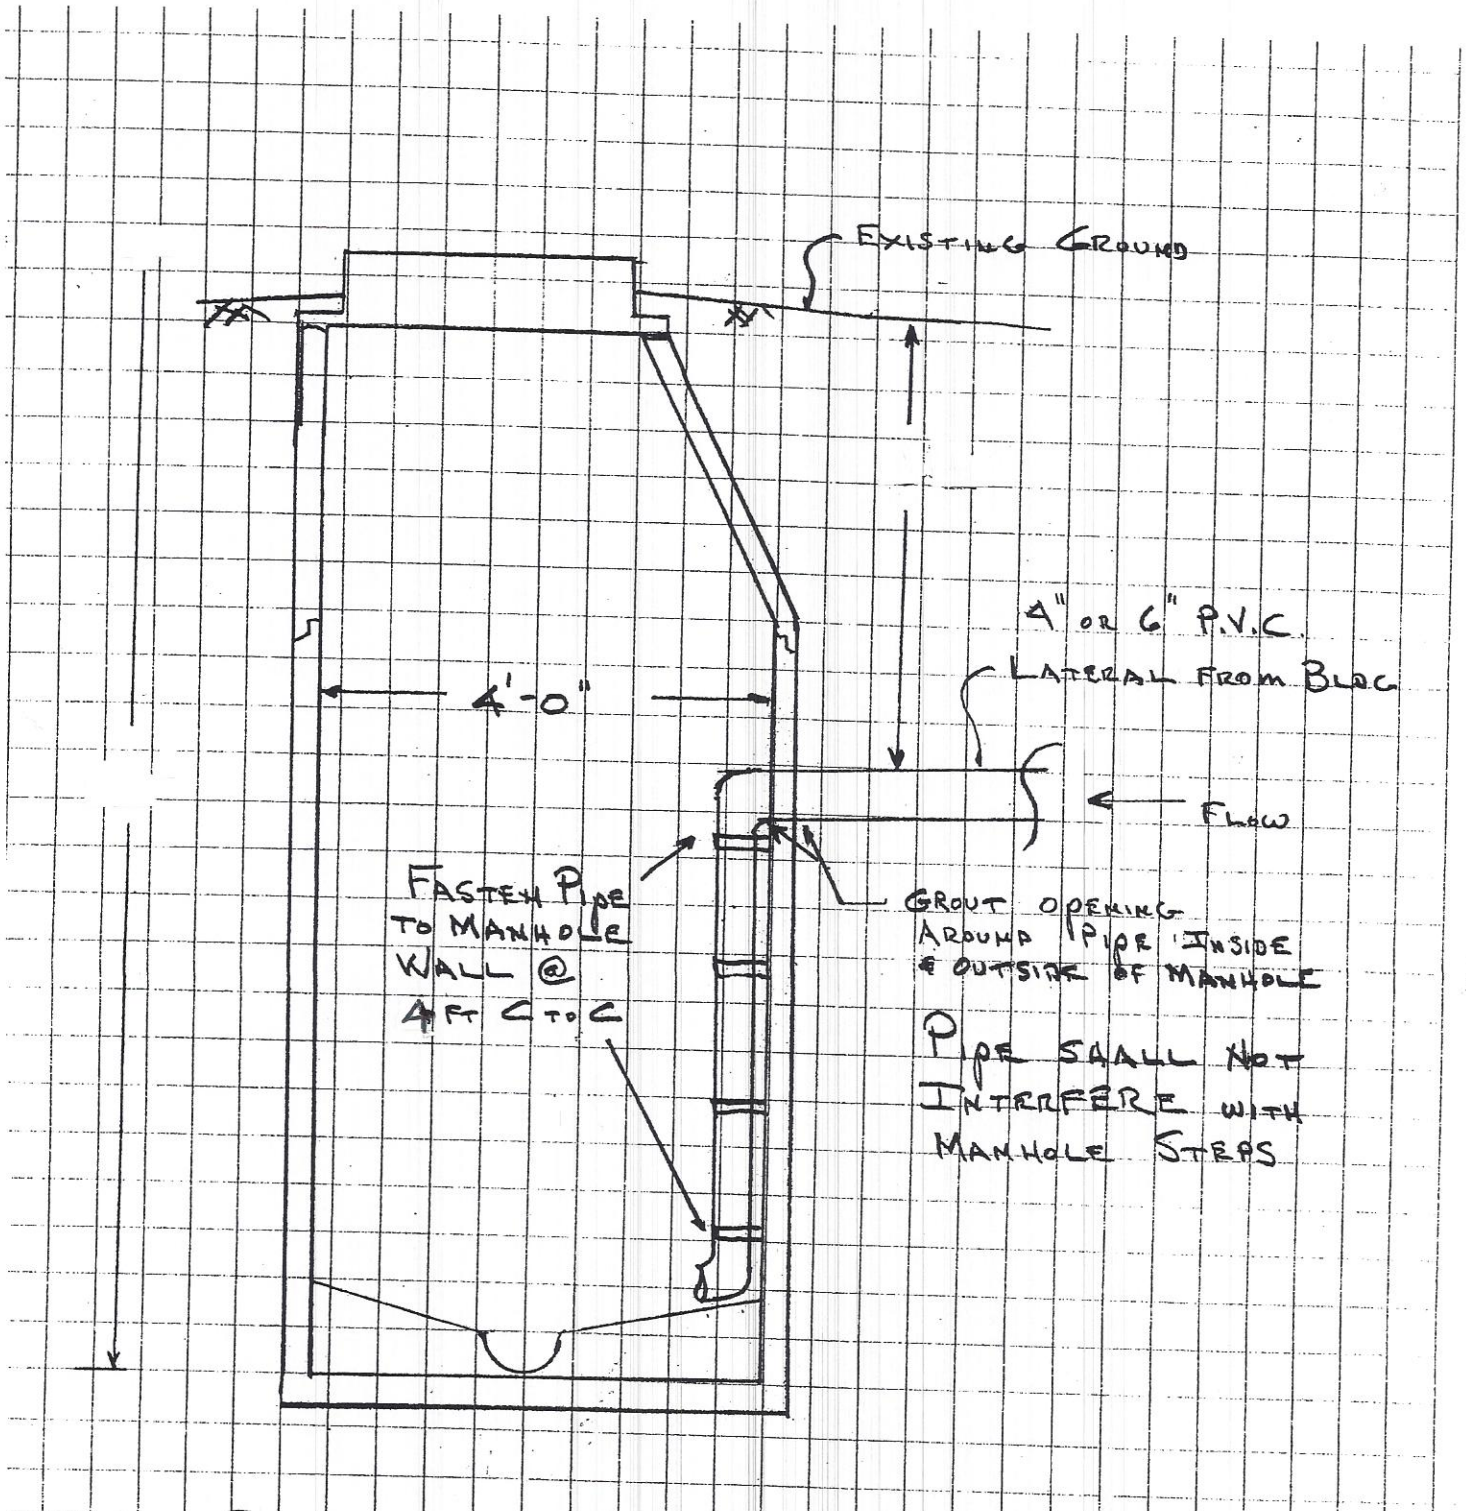

Interior TAP-IN into MANHOLE

LOWER BURRELL, PA.

NOT TO SCALE